PROPOSED SECOND FLOOR LAYOUT

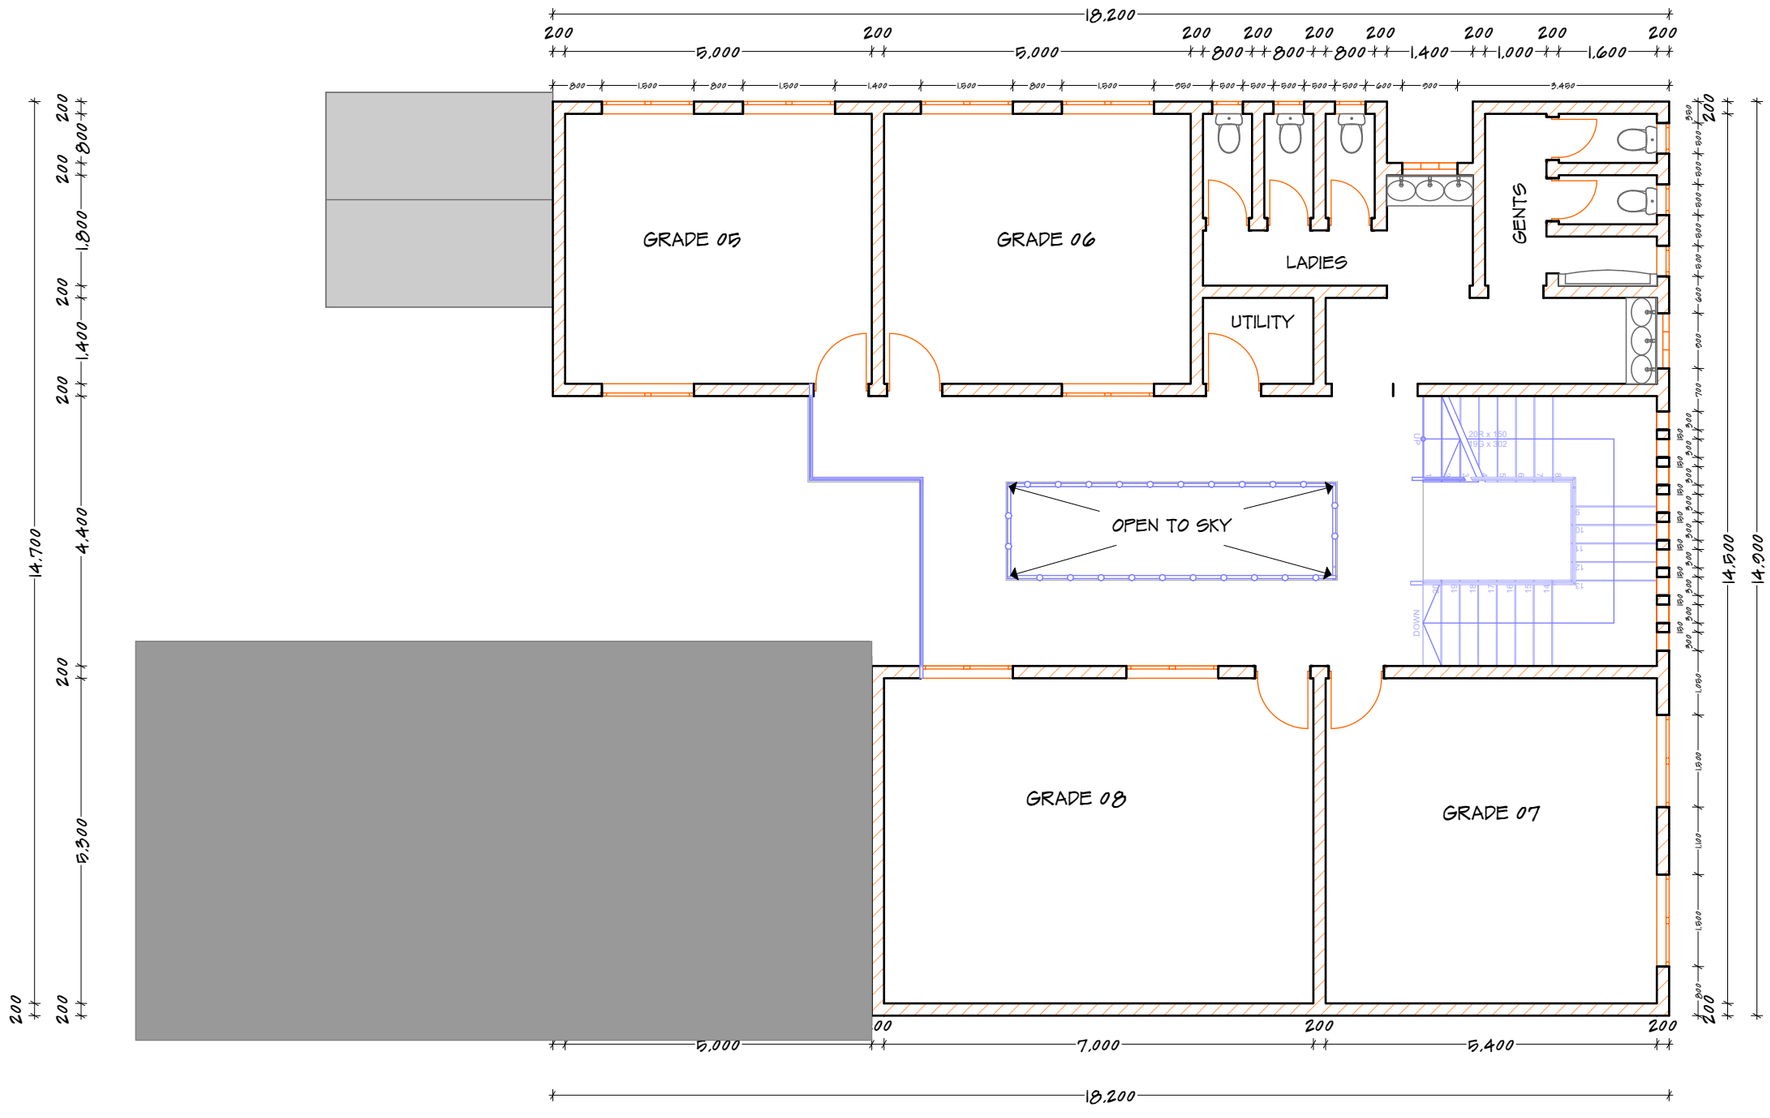

2. Story 1:100